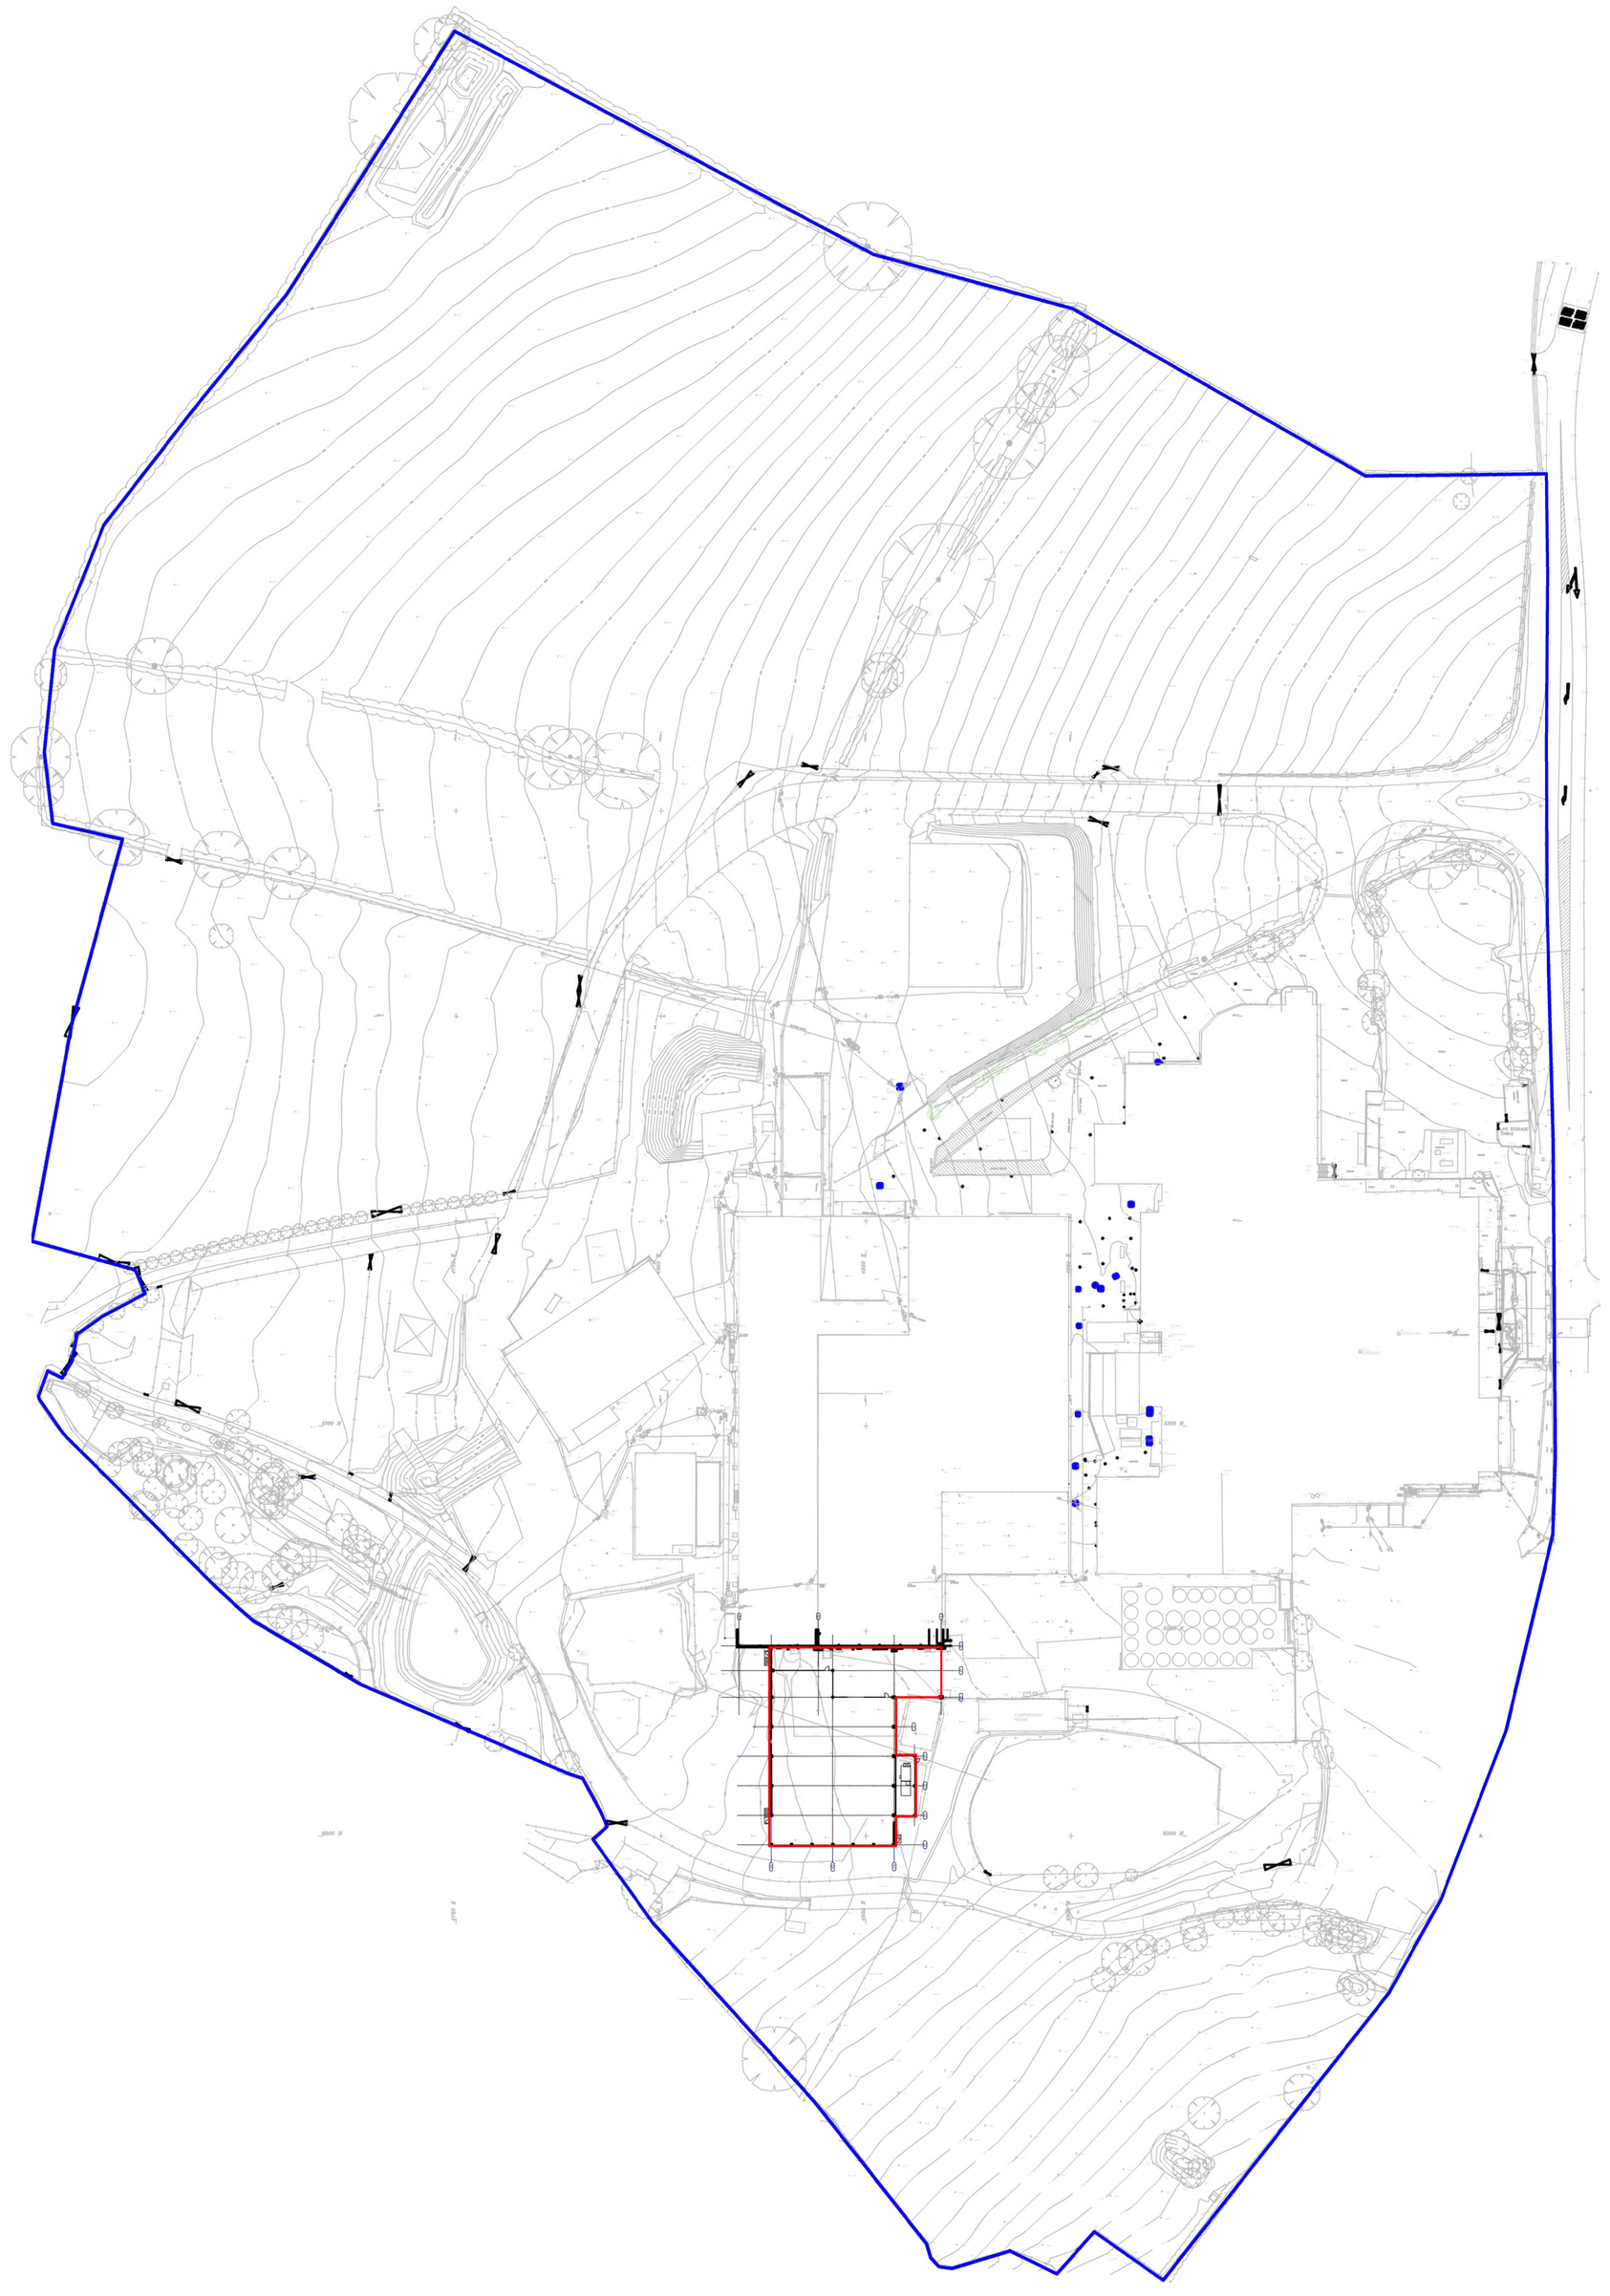

1 Site Topographical Survey
SCALE 1;1000

A 10.08.20 Drawing updated to include K&M branding. PD IT

K & M Engineering (Shropshire) Limited
t: 01743 894 540
f: 01743 894 541
f: 01743 894 571
e: info@kandmengineering.co.uk
w: www.kandmengineering.co.uk
★ Design & Build Specialists ★
K & M Engineering (Shropshire) Limited, Sam Works, Halfway House, Shrewsbury, Shropshire, SY5 9GA

REV	DATE	DESCRIPTION	DR	CH

PLANNING ISSUE

darntonB3 ARCHITECTURE
ABERYSTWYTH
30 Heol Y Wig, Aberystwyth, Ceredigion, SY23 2LN
T: 01970 624 688 www.darntonb3.com

CLIENT
K&M Engineering (Shropshire) Limited

PROJECT
Phase 1 - Warehouse Extension,
Montgomery Spring Water, Churchstoke.

TITLE
Site Topographical Survey -
Existing Site Layout

CREATION DATE	SCALE @ A1	DRN	CHK	STATUS
25.03.2020	1:1000	PD	IT	S-

SHEET NO. **13970 - DB3 - B01 - 00 - DR - A - 90 002** REVISION **A**

PROJECT NO|ORIGINATOR|ZONE|LEVEL|TYPE|ROLE|NUMBER

© COPYRIGHT ALL RIGHTS RESERVED.
THIS DRAWING MUST BE READ IN CONJUNCTION WITH ALL OTHER RELEVANT DRAWINGS AND SPECIFICATIONS.
ANY DISCREPANCIES MUST BE REPORTED TO DARNTONB3 IMMEDIATELY.
THE DRAWING OR INFORMATION MUST NOT BE USED FOR CONSTRUCTION UNLESS EXPRESSLY ISSUED FOR CONSTRUCTION.
DO NOT SCALE FROM THIS DRAWING. WORK ONLY TO THE PRINTED DIMENSIONS.